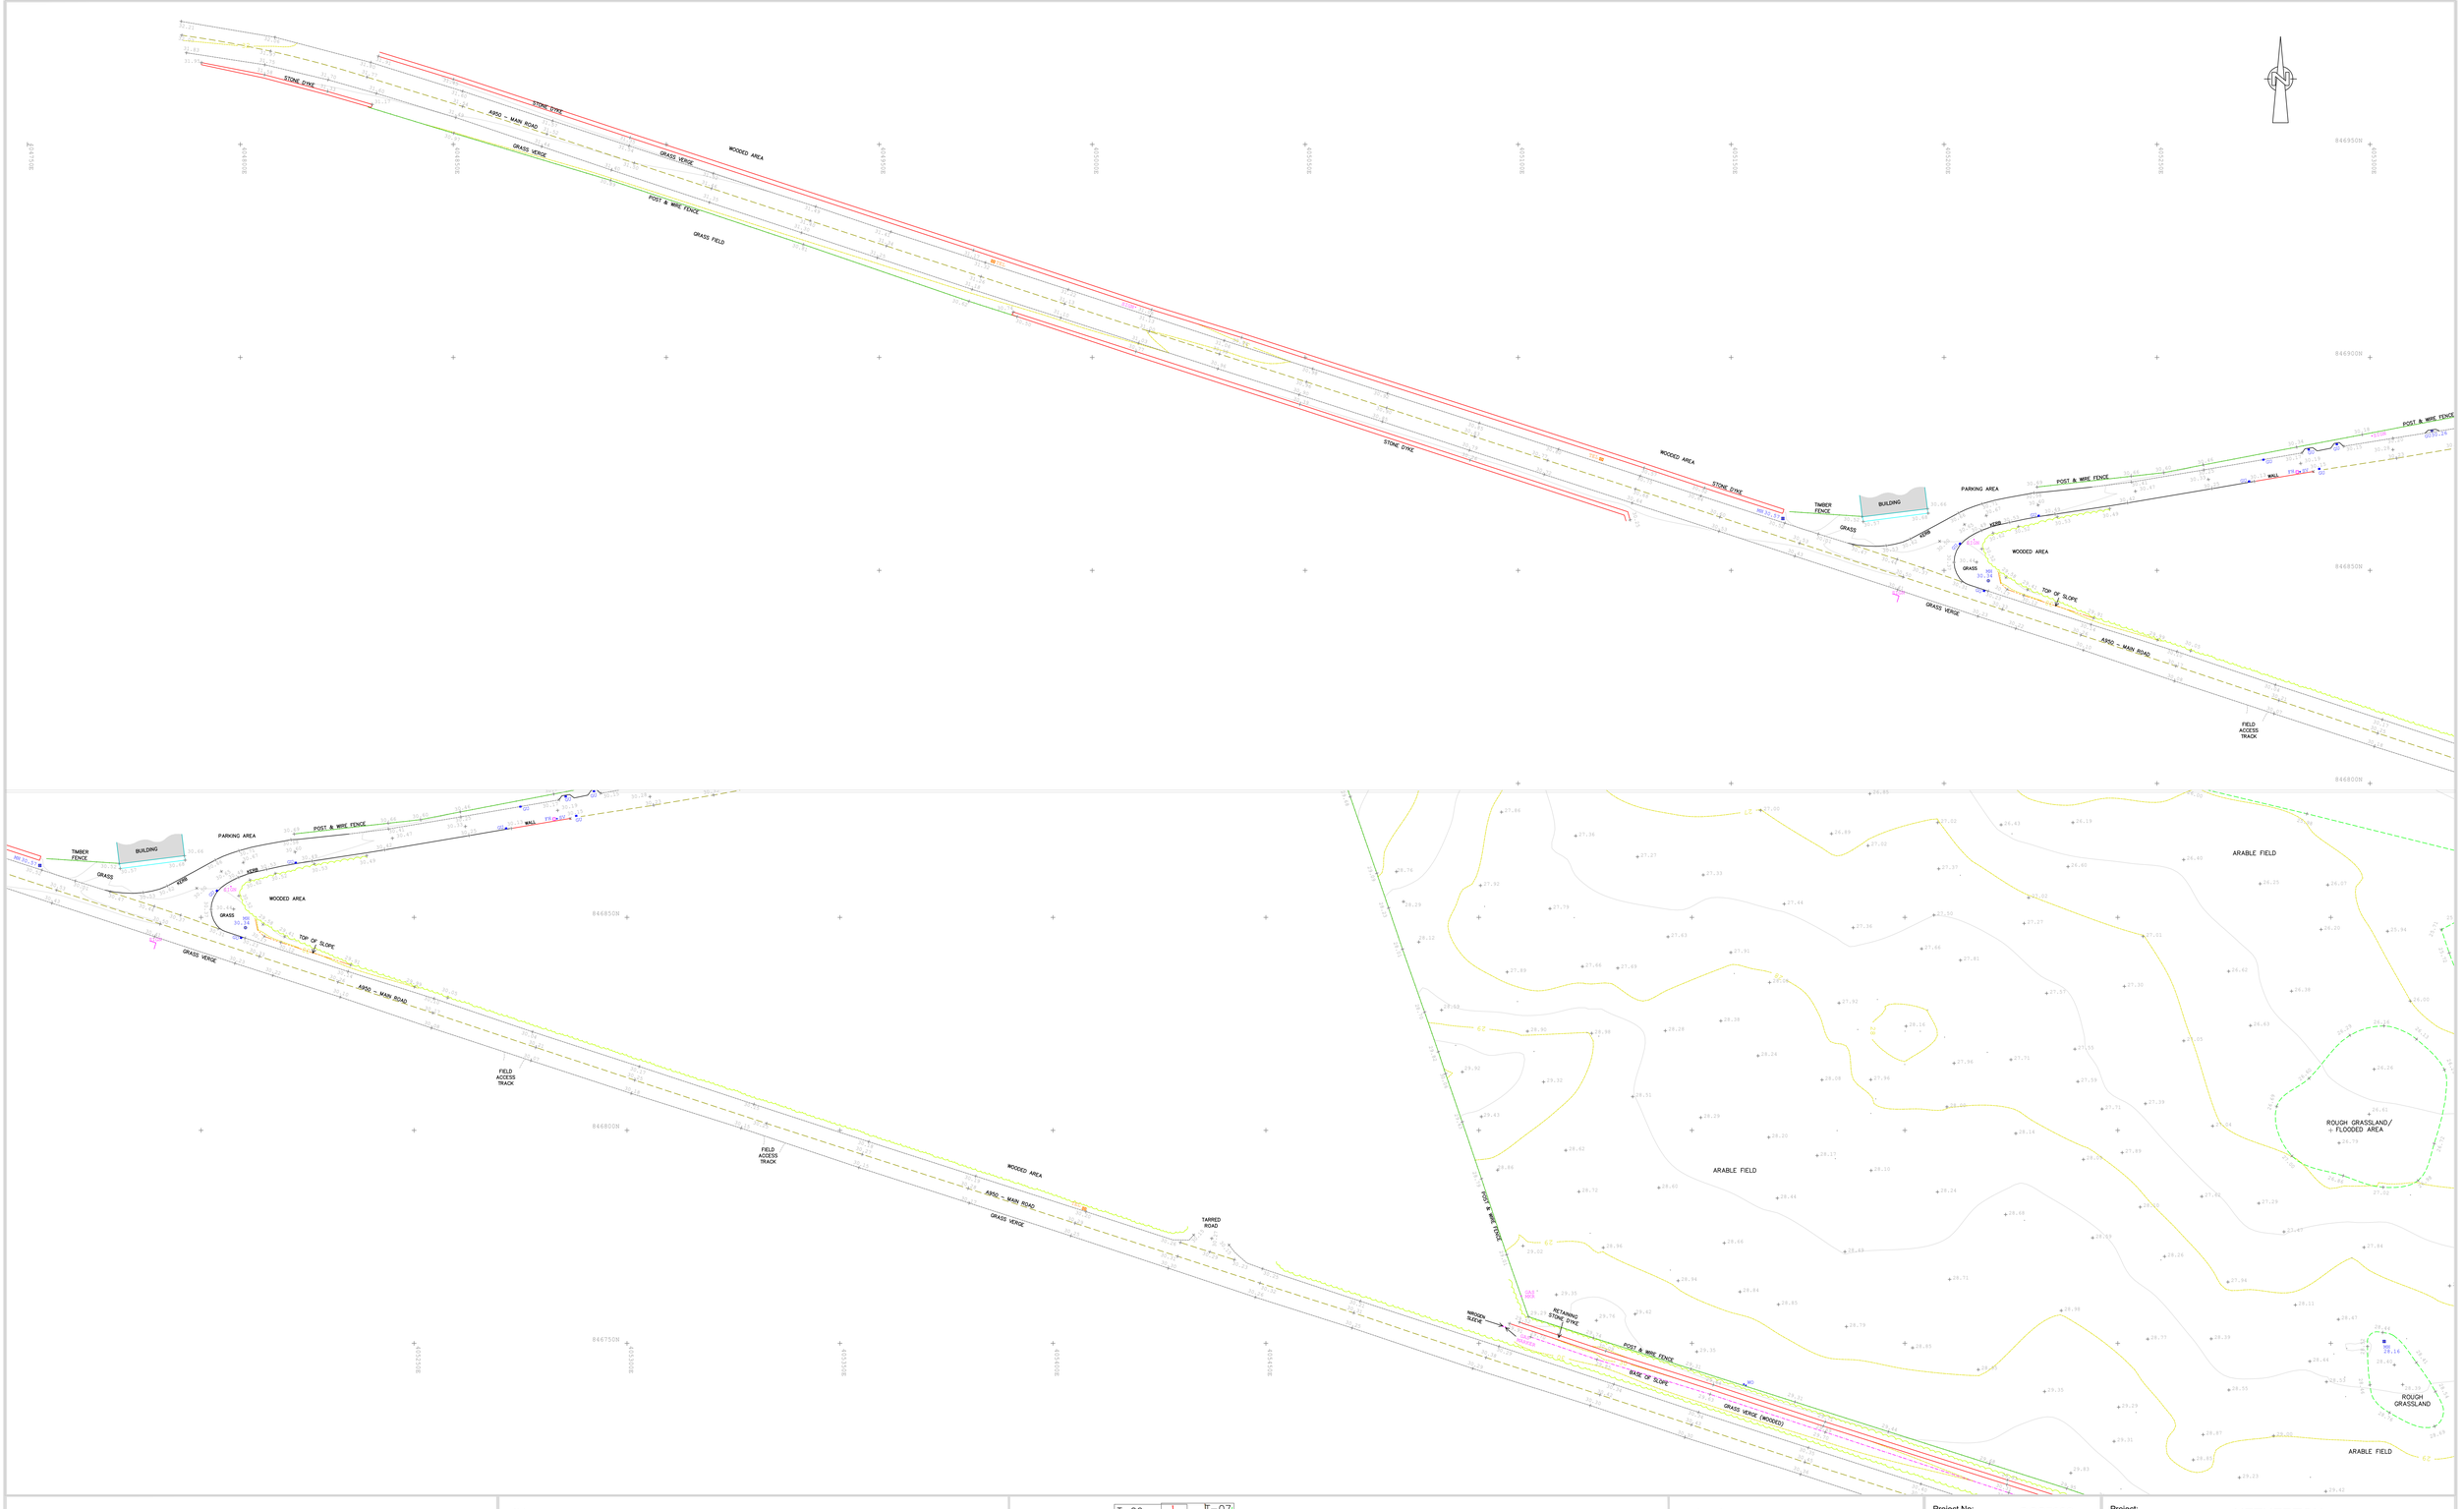

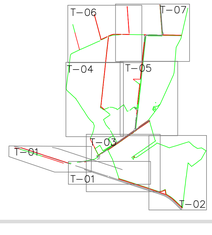

Granite City Surveys Ltd.

Land Surveying, Setting Out,
Elevational Surveys, Legal Title Surveys

Suite C, Cults Business Park,
Station Road, Cults,
Aberdeen AB15 9NP

Tel: 01224 864263 Fax: 01224 864264

email: info@GraniteCitySurveys.co.uk
www.GraniteCitySurveys.co.uk

Notes

1. This site survey was carried out by A.Bryce on behalf of Granite City Surveys Ltd. during March 2024.
2. The weather during the survey was fine.
3. All levels shown on this drawing are related to OS Newlyn datum derived from GPS equipment.
4. Survey data is related to OS National Grid derived from GPS.
5. In general, only the corners of the buildings are identified by the survey. Buildings are not surveyed internally.
6. Some levels may have been removed from this drawing for clarity.
7. There may be features out with the scope of this survey which could have an affect on any proposed development.
8. Service covers are located in position by their centre point - symbol used is not indicative of actual size/orientation of the cover.
9. Whilst Granite City Surveys has made every effort to locate all major service covers (ie.manhole positions) it should be noted that this may not be possible in all cases due to ground conditions or local obstructions.
10. Trees displayed on this plan have been located at the centre of the base of the trunk. Due to the fact that trees do not always grow vertically, the extents of the tree may be out with what has been indicated on the survey.
11. The services on this plan have been derived by the visual ground site survey and are subject to confirmation by further investigation. Before commencement of any construction works, the location of all services must be verified on site by the relevant authorities.

Legend

BH	Borehole	PB	Post Box
BOB	Bottom Of Bank	OSTP	OS Trig Point
BOL	Bollard	OSBM	OS Benchmark
BUS	Bus Stop Sign	POST	Post
CL	Cill Level	RE	Rodding Eye
CTV	Cable TV Cover	SV	Stop Valve
CULV	Culvert Level	TBM	Temporary Benchmark
ELEC	Electricity Cover	TEL	Telecom Cover
EP	Electricity Pole	TL	Traffic Lights
ER	Earthing Rod	TOB	Top Of Bank
FH	Fire Hydrant	TP	Telegraph Pole
FLAG	Flagpole	WH	Wall Head Level
GU	Gully	WL	Water Level
GAS	Gas Cover	WM	Water Meter
STN	Permanent Ground Marker	WO	Washout Cover
IC	Inspection Cover		
IL	Invert Level		Coniferous Tree
KO	Kerb Outlet Cover		
LP	Lamp Post		Deciduous Tree
MH	Manhole		
MKR	Marker		

Project No:	GCS7032
Drawn by:	A.BRYCE
Scale:	1:500 at A0
Drawing No:	T-01
Date:	MARCH 2024

Project: NETHERTON
PETERHEAD BESS
ABERDEENSHIRE

Drawing Title: EXISTING SITE SURVEY
LAYOUT PLAN

Client: HARMONY ENERGY LTD.

FLOODED AREA

APPROXIMATE

POST & WIRE FENCE

LINE OF TREES

DRAINAGE DITCH

POST & WIRE FENCE

ROUGH GRASSLAND

POST & WIRE FENCE

POST & WIRE FENCE

POST & WIRE FENCE

POST & WIRE FENCE

ROUGH GRASSLAND

ROUGH GRASSLAND

POST & WIRE FENCE

POST & WIRE FENCE

ARABLE FIELD

ROUGH GRASSLAND

ARABLE FIELD

RETAINING STONE DYKE

POST & WIRE FENCE

STONE DYKE

WOODED AREA

STONE DYKE

A950 - MAIN ROAD

DITCH

POST & WIRE FENCE

RETAINING STONE DYKE

ARABLE FIELD

GRASS VERGE

A950 - MAIN ROAD

POST & WIRE FENCE

T-06 T-07 T-04 T-05 T-03 T-01 T-01 T-02

Granite City Surveys Ltd.

Land Surveying, Setting Out,
Elevational Surveys, Legal Title Surveys

18 Chattan Place
Chattan Mews Offices
Aberdeen AB10 6RD

Tel: 01224 864263 Fax: 01224 864264

email: info@GraniteCitySurveys.co.uk
www.GraniteCitySurveys.co.uk

Notes

1. This site survey was carried out by A.Bryce on behalf of Granite City Surveys Ltd. during March 2024.
2. The weather during the survey was fine.
3. All levels shown on this drawing are related to OS Newlyn datum derived from GPS equipment.
4. Survey data is related to OS National Grid derived from GPS.
5. In general, only the corners of the buildings are identified by the survey. Buildings are not surveyed internally.
6. Some levels may have been removed from this drawing for clarity.
7. There may be features out with the scope of this survey which could have an affect on any proposed development.
8. Service covers are located in position by their centre point - symbol used is not indicative of actual size/orientation of the cover.
9. Whilst Granite City Surveys has made every effort to locate all major service covers (ie.manhole positions) it should be noted that this may not be possible in all cases due to ground conditions or local obstructions.
10. Trees displayed on this plan have been located at the centre of the base of the trunk. Due to the fact that trees do not always grow vertically, the extents of the tree may be out with what has been indicated on the survey.
11. The services on this plan have been derived by the visual ground site survey and are subject to confirmation by further investigation. Before commencement of any construction works, the location of all services must be verified on site by the relevant authorities.

Legend

BH	Borehole
BOB	Bottom Of Bank
BOL	Bollard
BUS	Bus Stop Sign
CL	Cill Level
CTV	Cable TV Cover
CULV	Culvert Level
ELEC	Electricity Cover
EP	Electricity Pole
ER	Earthing Rod
FH	Fire Hydrant
FLAG	Flagpole
GU	Gully
GAS	Gas Cover
STN	Permanent Ground Marker
IC	Inspection Cover
IL	Invert Level
KO	Kerb Outlet Cover
LP	Lamp Post
MH	Manhole
MKR	Marker
PB	Post Box
OSTP	OS Trig Point
OSBM	OS Benchmark
POST	Post
RE	Rodding Eye
SV	Stop Valve
TBM	Temporary Benchmark
TEL	Telecom Cover
TOB	Top of Bank
TP	Telegraph Pole
WH	Wall Head Level
WL	Water Level
WM	Water Meter
WO	Washout Cover

Coniferous Tree

Deciduous Tree

Project: NETHERTON
PETERHEAD BESS
ABERDEENSHIRE

Drawing Title: EXISTING SITE SURVEY
LAYOUT PLAN

Client: HARMONY ENERGY LTD.

Project No:	GCS7032	Drawing No:	T-02
Drawn by:	A.BRYCE		
Scale:	1:500 at A0	Date:	MARCH 2024

847050N
847000N
846950N
846900N
846850N
846800N
846750N
650300E
650350E
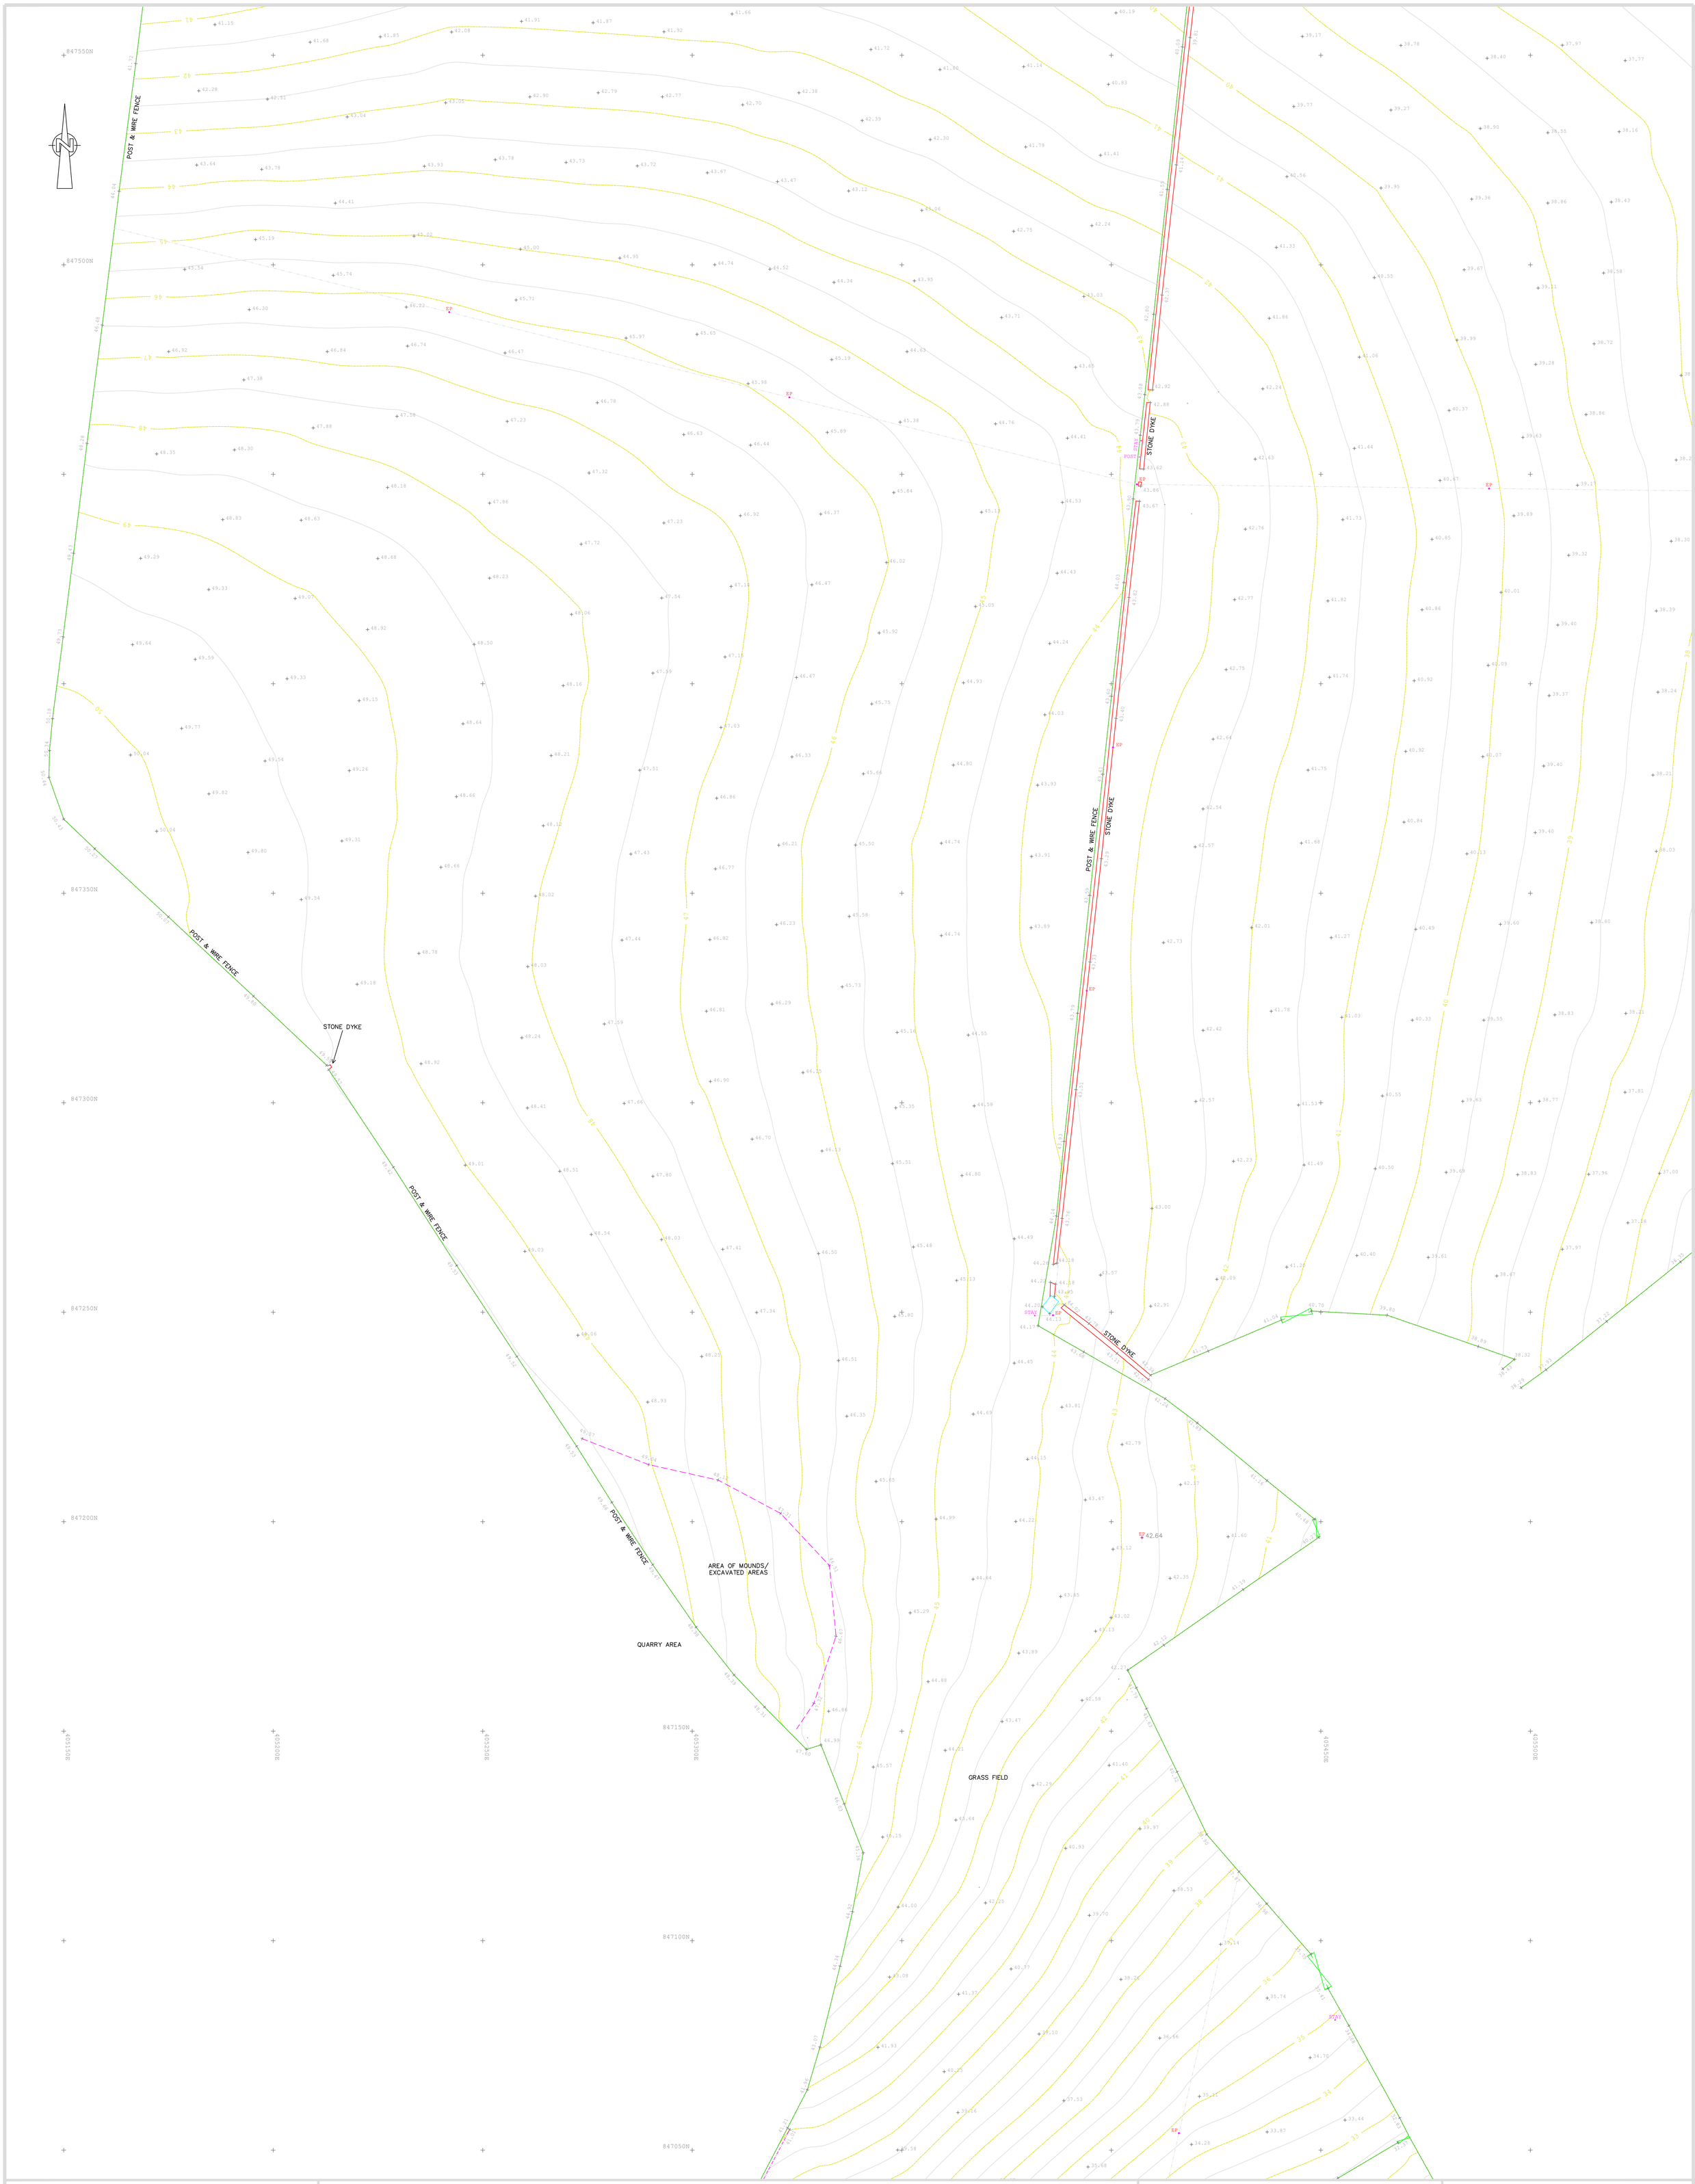

Granite City Surveys Ltd.

Land Surveying, Setting Out,
Elevational Surveys, Legal Title Surveys

18 Chattan Place
Chattan Mews Offices
Aberdeen AB10 6RD

Tel: 01224 864263 Fax: 01224 864264

email: info@GraniteCitySurveys.co.uk
www.GraniteCitySurveys.co.uk

Notes

1. This site survey was carried out by A.Bryce on behalf of Granite City Surveys Ltd. during March 2024.
2. The weather during the survey was fine.
3. All levels shown on this drawing are related to OS Newlyn datum derived from GPS equipment.
4. Survey data is related to OS National Grid derived from GPS.
5. In general, only the corners of the buildings are identified by the survey. Buildings are not surveyed internally.
6. Some levels may have been removed from this drawing for clarity.
7. There may be features out with the scope of this survey which could have an affect on any proposed development.
8. Service covers are located in position by their centre point - symbol used is not indicative of actual size/orientation of the cover.
9. Whilst Granite City Surveys has made every effort to locate all major service covers (ie.manhole positions) it should be noted that this may not be possible in all cases due to ground conditions or local obstructions.
10. Trees displayed on this plan have been located at the centre of the base of the trunk. Due to the fact that trees do not always grow vertically, the extents of the tree may be out with what has been indicated on the survey.
11. The services on this plan have been derived by the visual ground site survey and are subject to confirmation by further investigation. Before commencement of any construction works, the location of all services must be verified on site by the relevant authorities.

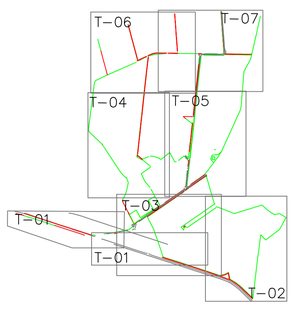

Legend

BH	Borehole	PB	Post Box
BOB	Bottom Of Bank	OSTP	OS Trig Point
BOL	Bollard	OSBM	OS Benchmark
BUS	Bus Stop Sign	POST	Post
CL	Cill Level	RE	Rodding Eye
CTV	Cable TV Cover	SV	Stop Valve
CULV	Culvert Level	TBM	Temporary Benchmark
ELEC	Electricity Cover	TEL	Telecom Cover
EP	Electricity Pole	TOB	Top of Bank
ER	Earthing Rod	TP	Telegraph Pole
FH	Fire Hydrant	WH	Wall Head Level
FLAG	Flagpole	WL	Water Level
GU	Gully	WM	Water Meter
GAS	Gas Cover	WO	Washout Cover
STN	Permanent Ground Marker		
IC	Inspection Cover		Coniferous Tree
IL	Invert Level		Deciduous Tree
KO	Kerb Outlet Cover		
LP	Lamp Post		
MH	Manhole		
MKR	Marker		

Project: NETHERTON
PETERHEAD BESS
ABERDEENSHIRE

Drawing Title: EXISTING SITE SURVEY
LAYOUT PLAN

Client: HARMONY ENERGY LTD.

Project No:	GCS7032	Drawing No:	T-04
Drawn by:	A.BRYCE		
Scale:	1:500 at A0	Date:	MARCH 2024

STONE DYKE
GRAVEL TRACK
POST & WIRE FENCE
BUILDING
STONE DYKE
CONCRETE TRACK
POST & WIRE FENCE
HEDGE
POST & WIRE FENCES
GRASS FIELD
POST & WIRE FENCE
POST & WIRE FENCE
ROUGH TRACK
CONCRETE TRACK
POST & WIRE FENCE
WALL
RESIDENTIAL ENTRANCES
FENCE
HEDGE
POST & WIRE FENCE
GRAVEL TRACK
CONCRETE
STONE DYKE
POST & WIRE FENCE
ARABLE FIELD
TARRED ROAD
RETAINING STONE DYKE
RETAINING STONE DYKE
POST & WIRE FENCE
POST & WIRE FENCE
GRASS VERGE
POST & WIRE FENCE
FLOODED AREA
ROUGH GRASSLAND / FLOODED AREA
DITCH
DITCH
BUILDING
CONCRETE PLATFORM
FENCE
847450N
847400N
847350N
847300N
847250N
847200N
847150N
847100N
405750E
405800E
405850E
405900E

Granite City Surveys Ltd.

Land Surveying, Setting Out,
Elevational Surveys, Legal Title Surveys

18 Chattan Place
Chattan Mews Offices
Aberdeen AB10 6RD

Tel: 01224 864263 Fax: 01224 864264

email: info@GraniteCitySurveys.co.uk
www.GraniteCitySurveys.co.uk

Notes

1. This site survey was carried out by A.Bryce on behalf of Granite City Surveys Ltd. during March 2024.
2. The weather during the survey was fine.
3. All levels shown on this drawing are related to OS Newlyn datum derived from GPS equipment.
4. Survey data is related to OS National Grid derived from GPS.
5. In general, only the corners of the buildings are identified by the survey. Buildings are not surveyed internally.
6. Some levels may have been removed from this drawing for clarity.
7. There may be features out with the scope of this survey which could have an affect on any proposed development.
8. Service covers are located in position by their centre point - symbol used is not indicative of actual size/orientation of the cover.
9. Whilst Granite City Surveys has made every effort to locate all major service covers (ie.manhole positions) it should be noted that this may not be possible in all cases due to ground conditions or local obstructions.
10. Trees displayed on this plan have been located at the centre of the base of the trunk. Due to the fact that trees do not always grow vertically, the extents of the tree may be out with what has been indicated on the survey.
11. The services on this plan have been derived by the visual ground site survey and are subject to confirmation by further investigation. Before commencement of any construction works, the location of all services must be verified on site by the relevant authorities.

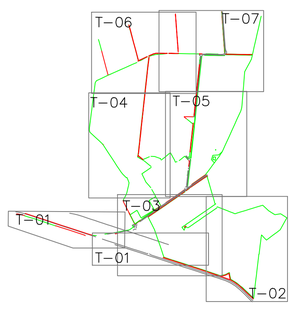

Legend

BH	Borehole	PB	Post Box
BOB	Bottom Of Bank	OSTP	OS Trig Point
BOL	Bollard	OSBM	OS Benchmark
BUS	Bus Stop Sign	POST	Post
CL	Cill Level	RE	Rodding Eye
CTV	Cable TV Cover	SV	Stop Valve
CULV	Culvert Level	TBM	Temporary Benchmark
ELEC	Electricity Cover	TEL	Telecom Cover
EP	Electricity Pole	TOB	Top of Bank
ER	Earthing Rod	TP	Telegraph Pole
FH	Fire Hydrant	WH	Wall Head Level
FLAG	Flagpole	WL	Water Level
GU	Gully	WM	Water Meter
GAS	Gas Cover	WO	Washout Cover
STN	Permanent Ground Marker		
IC	Inspection Cover		Coniferous Tree
IL	Invert Level		
KO	Kerb Outlet Cover		Deciduous Tree
LP	Lamp Post		
MH	Manhole		
MKR	Marker		

Project: NETHERTON
PETERHEAD BESS
ABERDEENSHIRE

Drawing Title: EXISTING SITE SURVEY
LAYOUT PLAN

Client: HARMONY ENERGY LTD.

Project No:	GCS7032	Drawing No:	T-05
Drawn by:	A.BRYCE		
Scale:	1:500 at A0	Date:	MARCH 2024

Notes

1. This site survey was carried out by A.Bryce on behalf of Granite City Surveys Ltd. during March 2024.
2. The weather during the survey was fine.
3. All levels shown on this drawing are related to OS Newlyn datum derived from GPS equipment.
4. Survey data is related to OS National Grid derived from GPS.
5. In general, only the corners of the buildings are identified by the survey. Buildings are not surveyed internally.
6. Some levels may have been removed from this drawing for clarity.
7. There may be features out with the scope of this survey which could have an affect on any proposed development.
8. Service covers are located in position by their centre point - symbol used is not indicative of actual size/orientation of the cover.
9. Whilst Granite City Surveys has made every effort to locate all major service covers (ie.manhole positions) it should be noted that this may not be possible in all cases due to ground conditions or local obstructions.
10. Trees displayed on this plan have been located at the centre of the base of the trunk. Due to the fact that trees do not always grow vertically, the extents of the tree may be out with what has been indicated on the survey.
11. The services on this plan have been derived by the visual ground site survey and are subject to confirmation by further investigation. Before commencement of any construction works, the location of all services must be verified on site by the relevant authorities.

Legend

BH	Borehole	PB	Post Box
BOB	Bottom Of Bank	OSTP	OS Trig Point
BOL	Bollard	OSBM	OS Benchmark
BUS	Bus Stop Sign	POST	Post
CL	C/l Level	RE	Rodding Eye
CTV	Cable TV Cover	SV	Stop Valve
CULV	Culvert Level	TBM	Temporary Benchmark
ELEC	Electricity Cover	TEL	Telecom Cover
EP	Electricity Pole	TL	Traffic Lights
ER	Earthing Rod	TOB	Top Of Bank
FH	Fire Hydrant	TP	Telegraph Pole
FLAG	Flagpole	WH	Wall Head Level
GU	Gully	WL	Water Level
GAS	Gas Cover	WM	Water Meter
STN	Permanent Ground Marker	WO	Washout Cover
IC	Inspection Cover		
IL	Invert Level		Coniferous Tree
KO	Kerb Outlet Cover		
LP	Lamp Post		Deciduous Tree
MH	Manhole		
MKR	Marker		

Granite City Surveys Ltd.

Land Surveying, Setting Out,
Elevational Surveys, Legal Title Surveys

Chattan Mews Offices,
18 Chattan Place,
Aberdeen AB10 6RD

Tel: 01224 864263 Fax: 01224 864263

email: info@GraniteCitySurveys.co.uk
www.GraniteCitySurveys.co.uk

Project:
NETHERTON
PETERHEAD BESS
ABERDEENSHIRE

Drawing Title:
EXISTING SITE SURVEY
LAYOUT PLAN

Client:
HARMONY ENERGY LTD.

Project No:	GCS7032	Drawing No:	T-06
Drawn by:	A.BRYCE	Checked by:	
Scale:	1:500 at A0	Date:	MARCH 2024

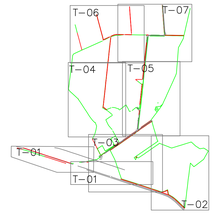

Notes

1. This site survey was carried out by A.Bryce on behalf of Granite City Surveys Ltd. during March 2024.
2. The weather during the survey was fine.
3. All levels shown on this drawing are related to OS Newlyn datum derived from GPS equipment.
4. Survey data is related to OS National Grid derived from GPS.
5. In general, only the corners of the buildings are identified by the survey. Buildings are not surveyed internally.
6. Some levels may have been removed from this drawing for clarity.
7. There may be features out with the scope of this survey which could have an affect on any proposed development.
8. Service covers are located in position by their centre point - symbol used is not indicative of actual size/orientation of the cover.
9. Whilst Granite City Surveys has made every effort to locate all major service covers (ie.manhole positions) it should be noted that this may not be possible in all cases due to ground conditions or local obstructions.
10. Trees displayed on this plan have been located at the centre of the base of the trunk. Due to the fact that trees do not always grow vertically, the extents of the tree may be out with what has been indicated on the survey.
11. The services on this plan have been derived by the visual ground site survey and are subject to confirmation by further investigation. Before commencement of any construction works, the location of all services must be verified on site by the relevant authorities.

Legend

BH	Borehole	PB	Post Box
BOB	Bottom Of Bank	OSTP	OS Trig Point
BOL	Bollard	OSBM	OS Benchmark
BUS	Bus Stop Sign	POST	Post
CL	Cill Level	RE	Rodding Eye
CTV	Cable TV Cover	SV	Stop Valve
CULV	Culvert Level	TBM	Temporary Benchmark
ELEC	Electricity Cover	TEL	Telecom Cover
EP	Electricity Pole	TL	Traffic Lights
ER	Earthing Rod	TOB	Top Of Bank
FH	Fire Hydrant	TP	Telegraph Pole
FLAG	Flagpole	WH	Wall Head Level
GU	Gully	WL	Water Level
GAS	Gas Cover	WM	Water Meter
STN	Permanent Ground Marker	WO	Washout Cover
IC	Inspection Cover		
IL	Invert Level		Coniferous Tree
KO	Kerb Outlet Cover		
LP	Lamp Post		Deciduous Tree
MH	Manhole		
MKR	Marker		

Granite City Surveys Ltd.

Land Surveying, Setting Out,
Elevational Surveys, Legal Title Surveys

Chattan Mews Offices,
18 Chattan Place,
Aberdeen AB10 6RD

Tel: 01224 864263 Fax: 01224 864263

email: info@GraniteCitySurveys.co.uk
www.GraniteCitySurveys.co.uk

Project:
NETHERTON
PETERHEAD BESS
ABERDEENSHIRE

Drawing Title:
EXISTING SITE SURVEY
LAYOUT PLAN

Client:
HARMONY ENERGY LTD.

Project No:	GCS7032	Drawing No:	T-07
Drawn by:	A.BRYCE	Checked by:	
Scale:	1:500 at A0	Date:	MARCH 2024